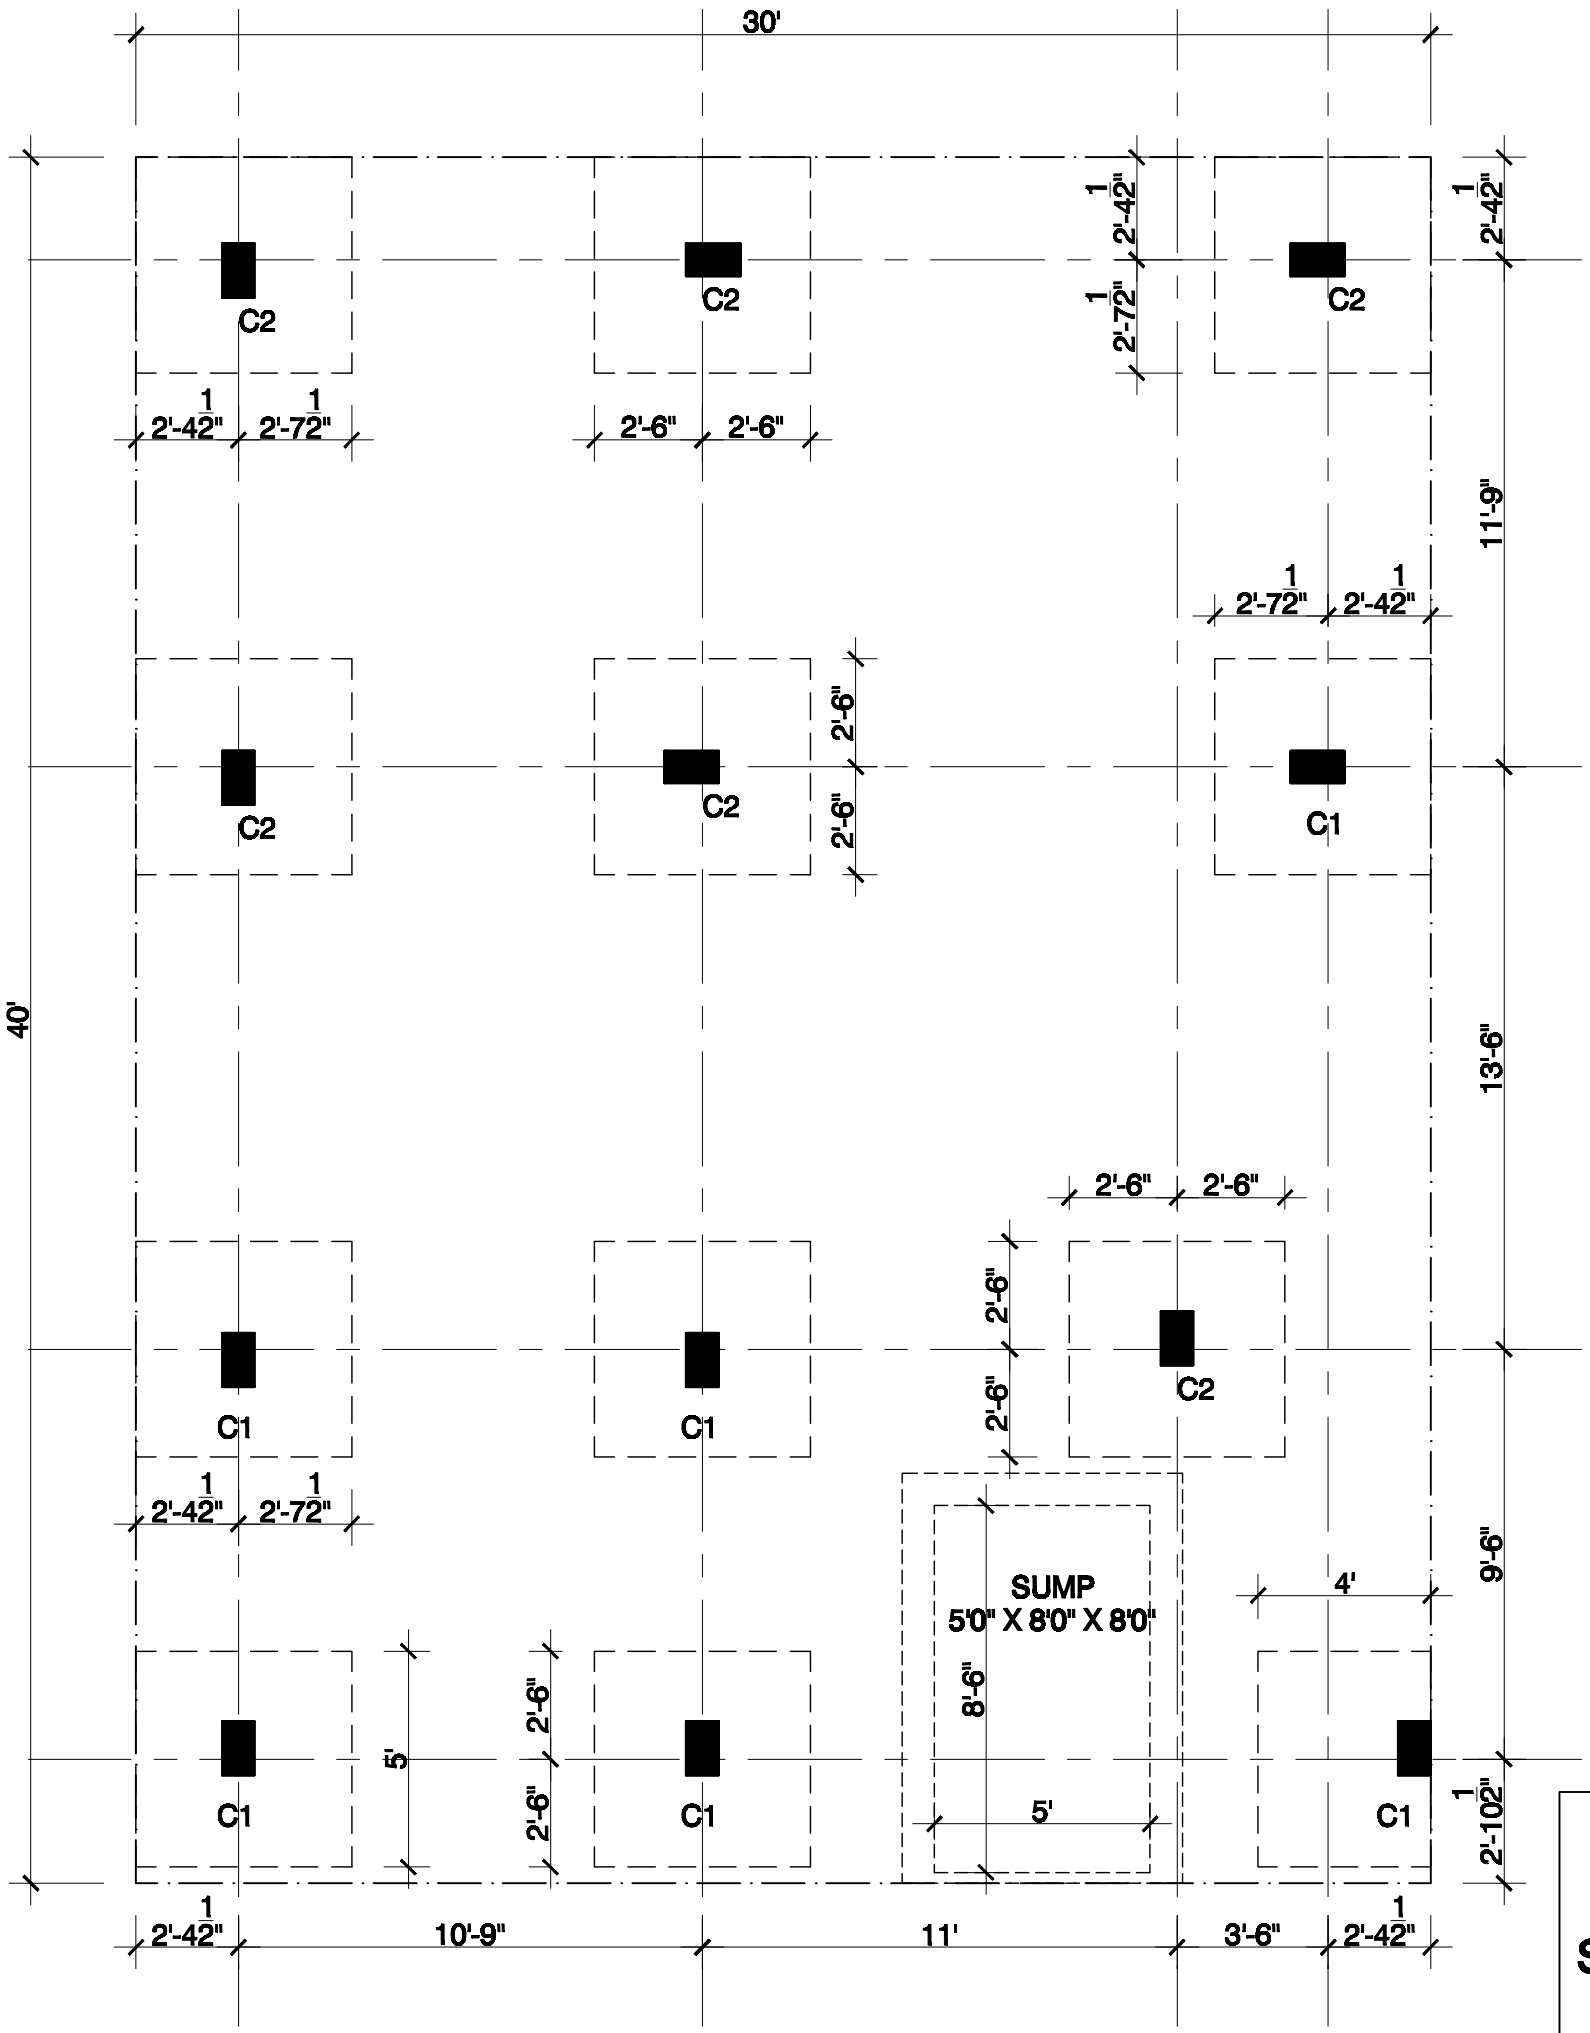

MARKING PLAN

Proposed Residence For Mr SATISH H C @
Ananda Nagara Mysore

SCHEDULE OF OPENINGS			
LOCATION	WIDTH	HEIGHT	Nos.

SCHEDULE OF OPENINGS				
LOCATION	WIDTH	SILL	HEIGHT	Nos.