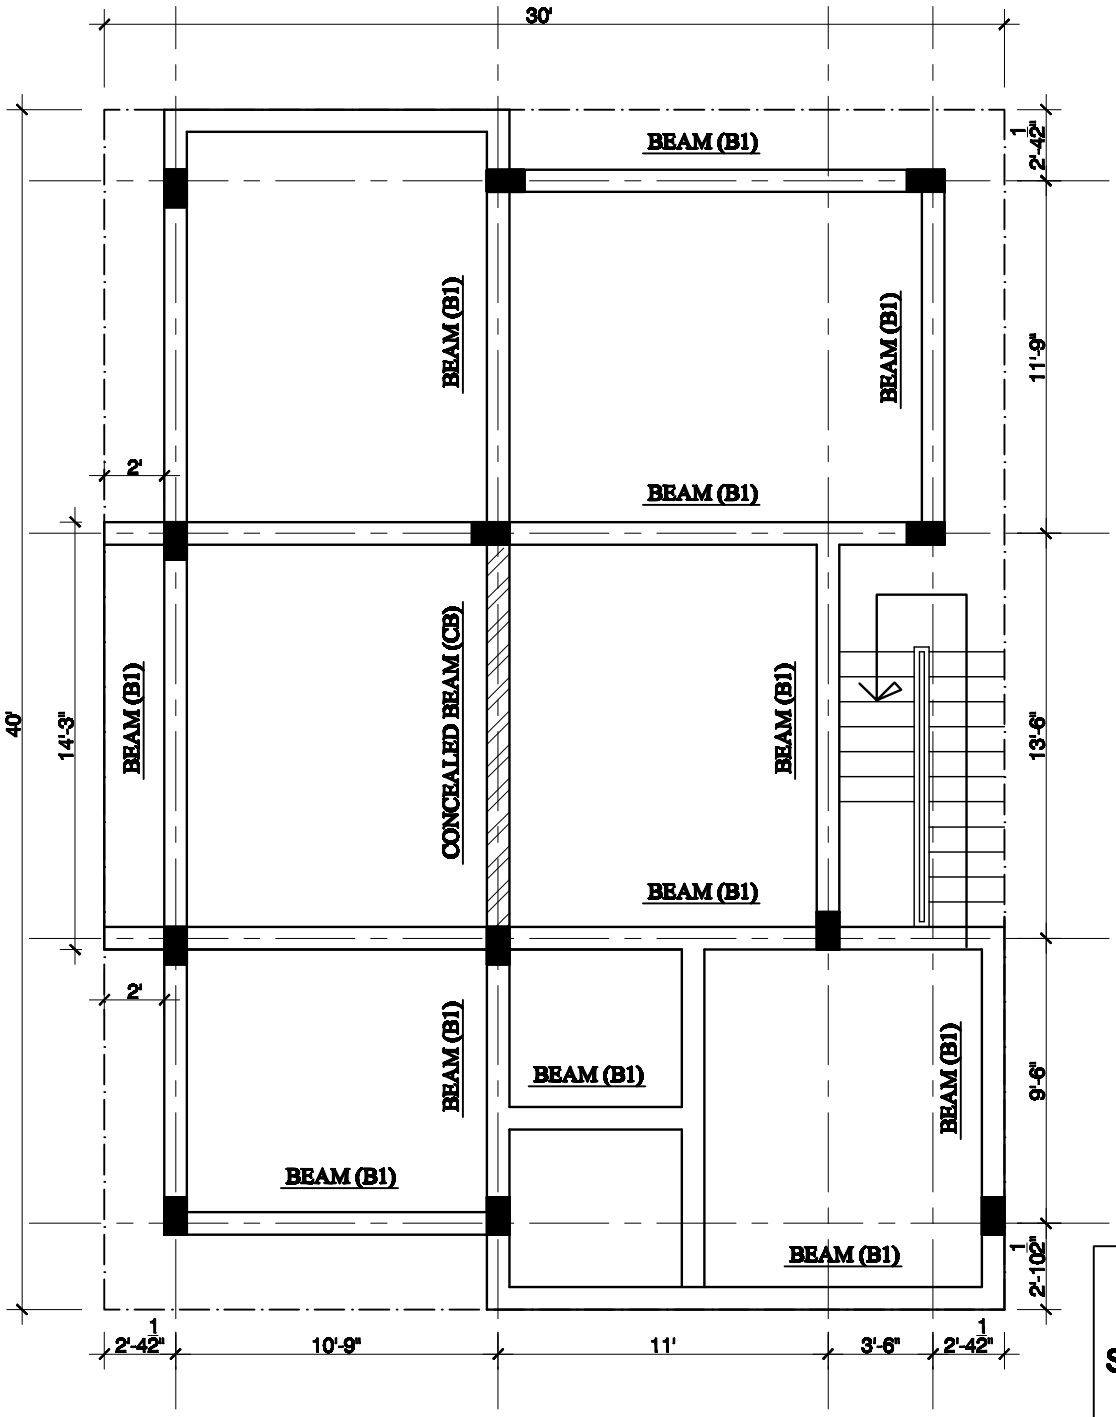

GROUND ROOF PLAN SHOWING BEAM LAYOUT

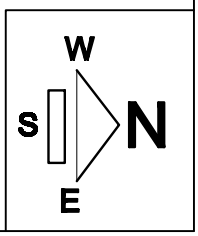

Proposed Residence For Mr SATISH H C @
Ananda Nagara Mysore