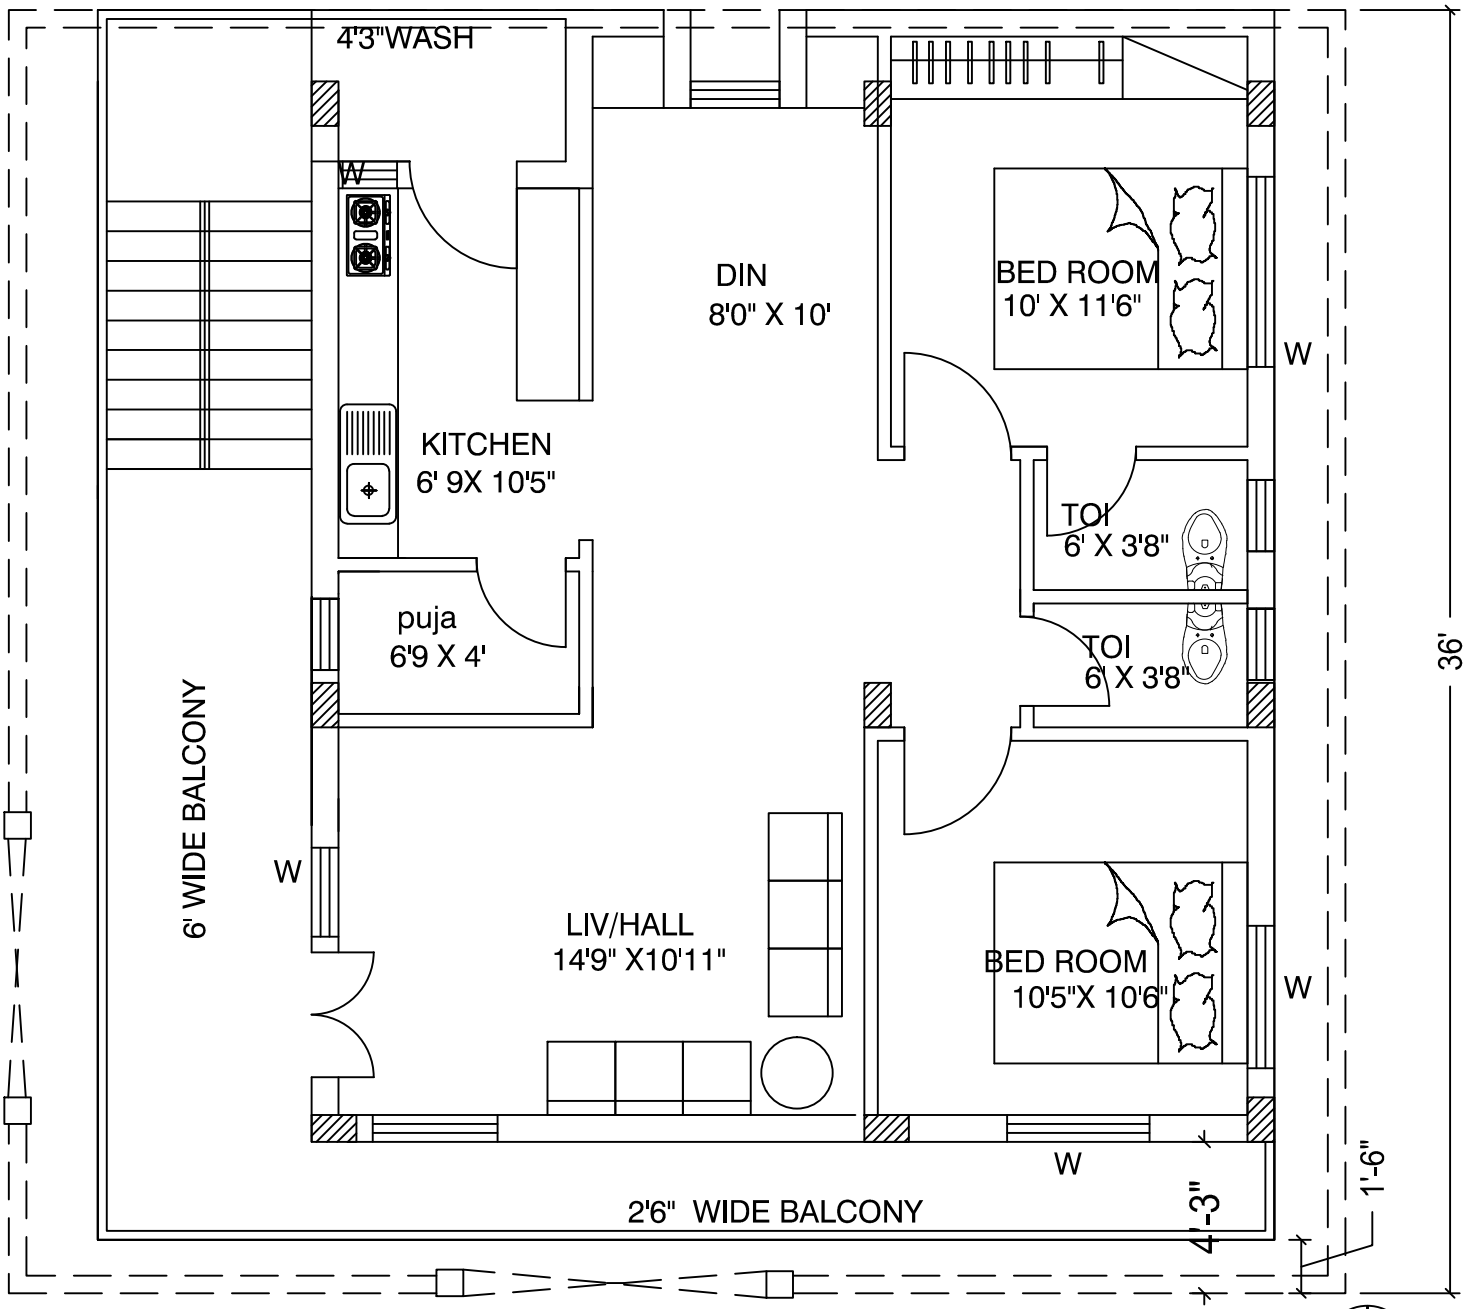

FIRST FLOOR PLAN

N

m

CLIENT	CHECKED BY	SLAB AREA	PLINTH AREA	SCALE	NORTH	PARNIKA ASSOCIATES
PROPOSED RESEDENTIAL BUILDING BELONGS TO: SMT. GANGULA PREMALATHA AT RC PURAM	VVR	1072 .SFT		NOT TO SCALE	N	ARCHITECTS & ENGINEERS. Chandanagar,Hyderabad.
	DRAWN BY ALEEM			ALTERNATIVE-I		Mobile : 9848894036 040-40274036
FIRST FLOOR PLAN	Date:14-08-2012					