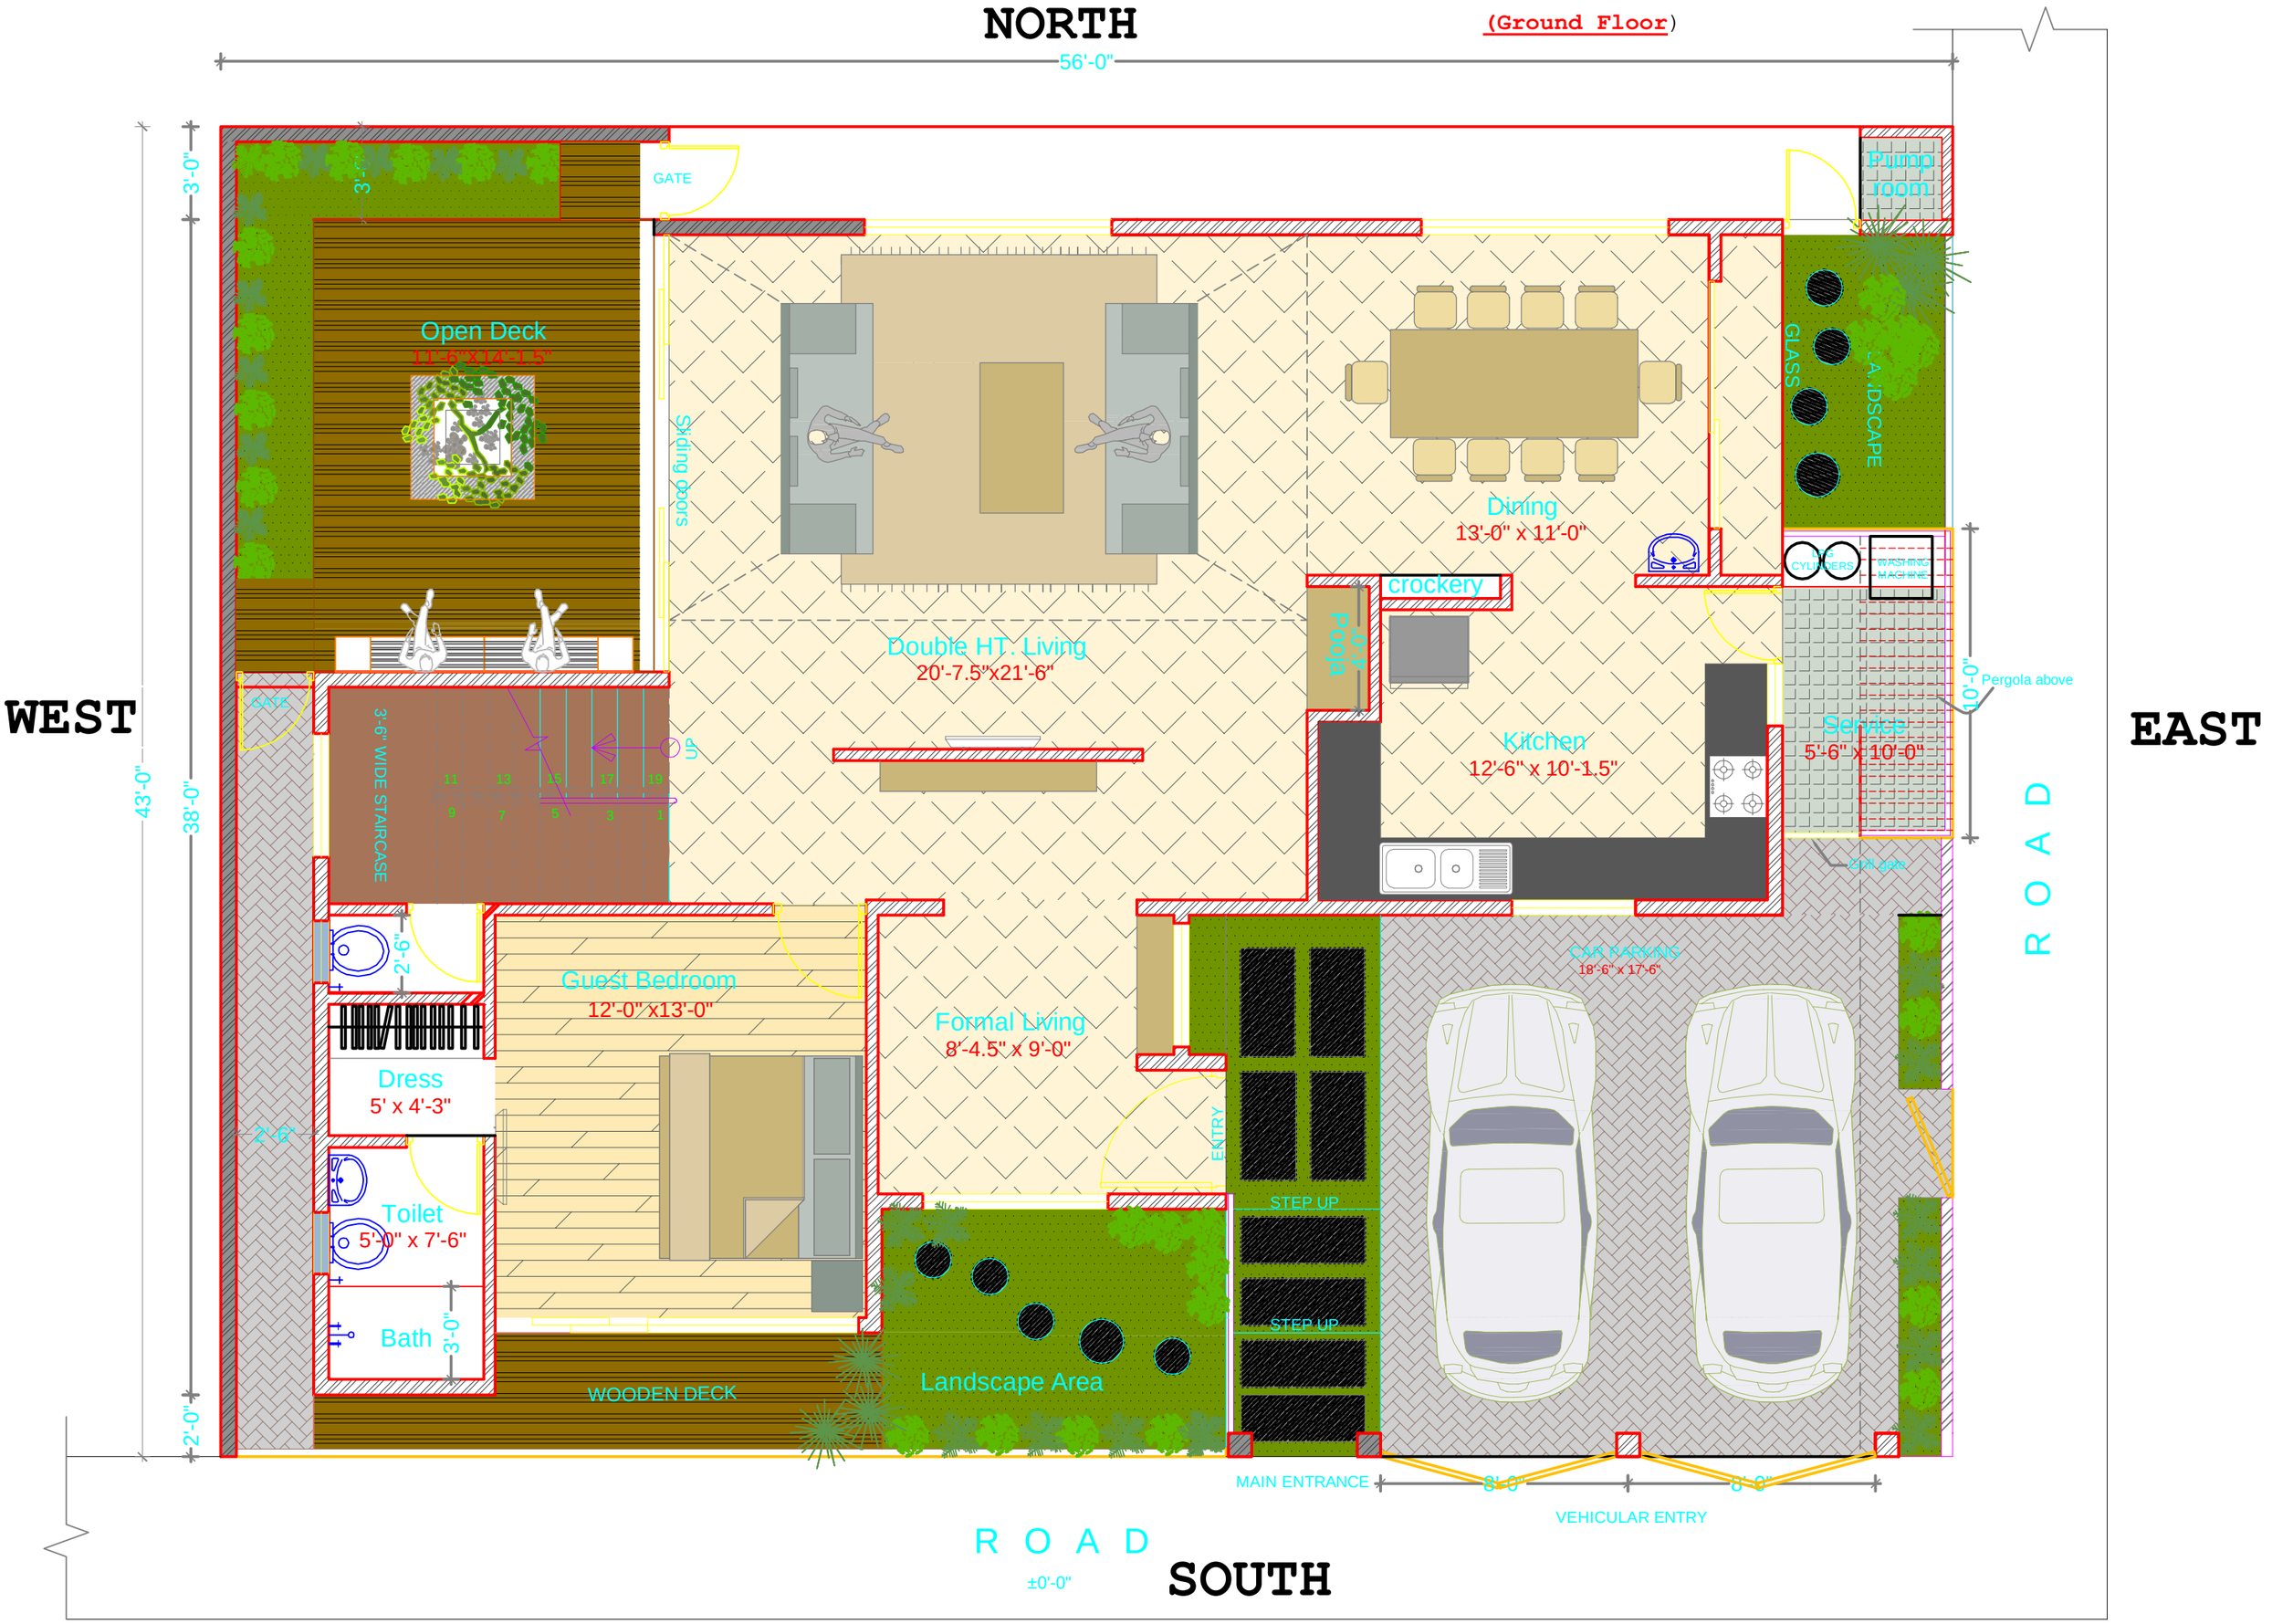
NORTH
(Ground Floor)
56'-0"
WEST
EAST
SOUTH
ROAD
ROAD
43'-0"
38'-0"
3'-0"
2'-0"
GATE
Open Deck
11'-6"X14'-1.5"
Sliding doors
Double HT. Living
20'-7.5"x21'-6"
Dining
13'-0" x 11'-0"
crockery
Pooja
Kitchen
12'-6" x 10'-1.5"
Pump room
GLASS
LANDSCAPE
LPG CYLINDERS
WASHING MACHINE
Pergola above
Service
5'-6" x 10'-0"
Exit door
GATE
3'-6" WIDE STAIRCASE
UP
Guest Bedroom
12'-0" x13'-0"
Dress
5' x 4'-3"
Toilet
5'-0" x 7'-6"
Bath
2'-6"
WOODEN DECK
Landscape Area
Formal Living
8'-4.5" x 9'-0"
ENTRY
STEP UP
STEP UP
CAR PARKING
18'-6" x 17'-6"
MAIN ENTRANCE
8'-6"
8'-6"
VEHICULAR ENTRY
±0'-0"

(First Floor)

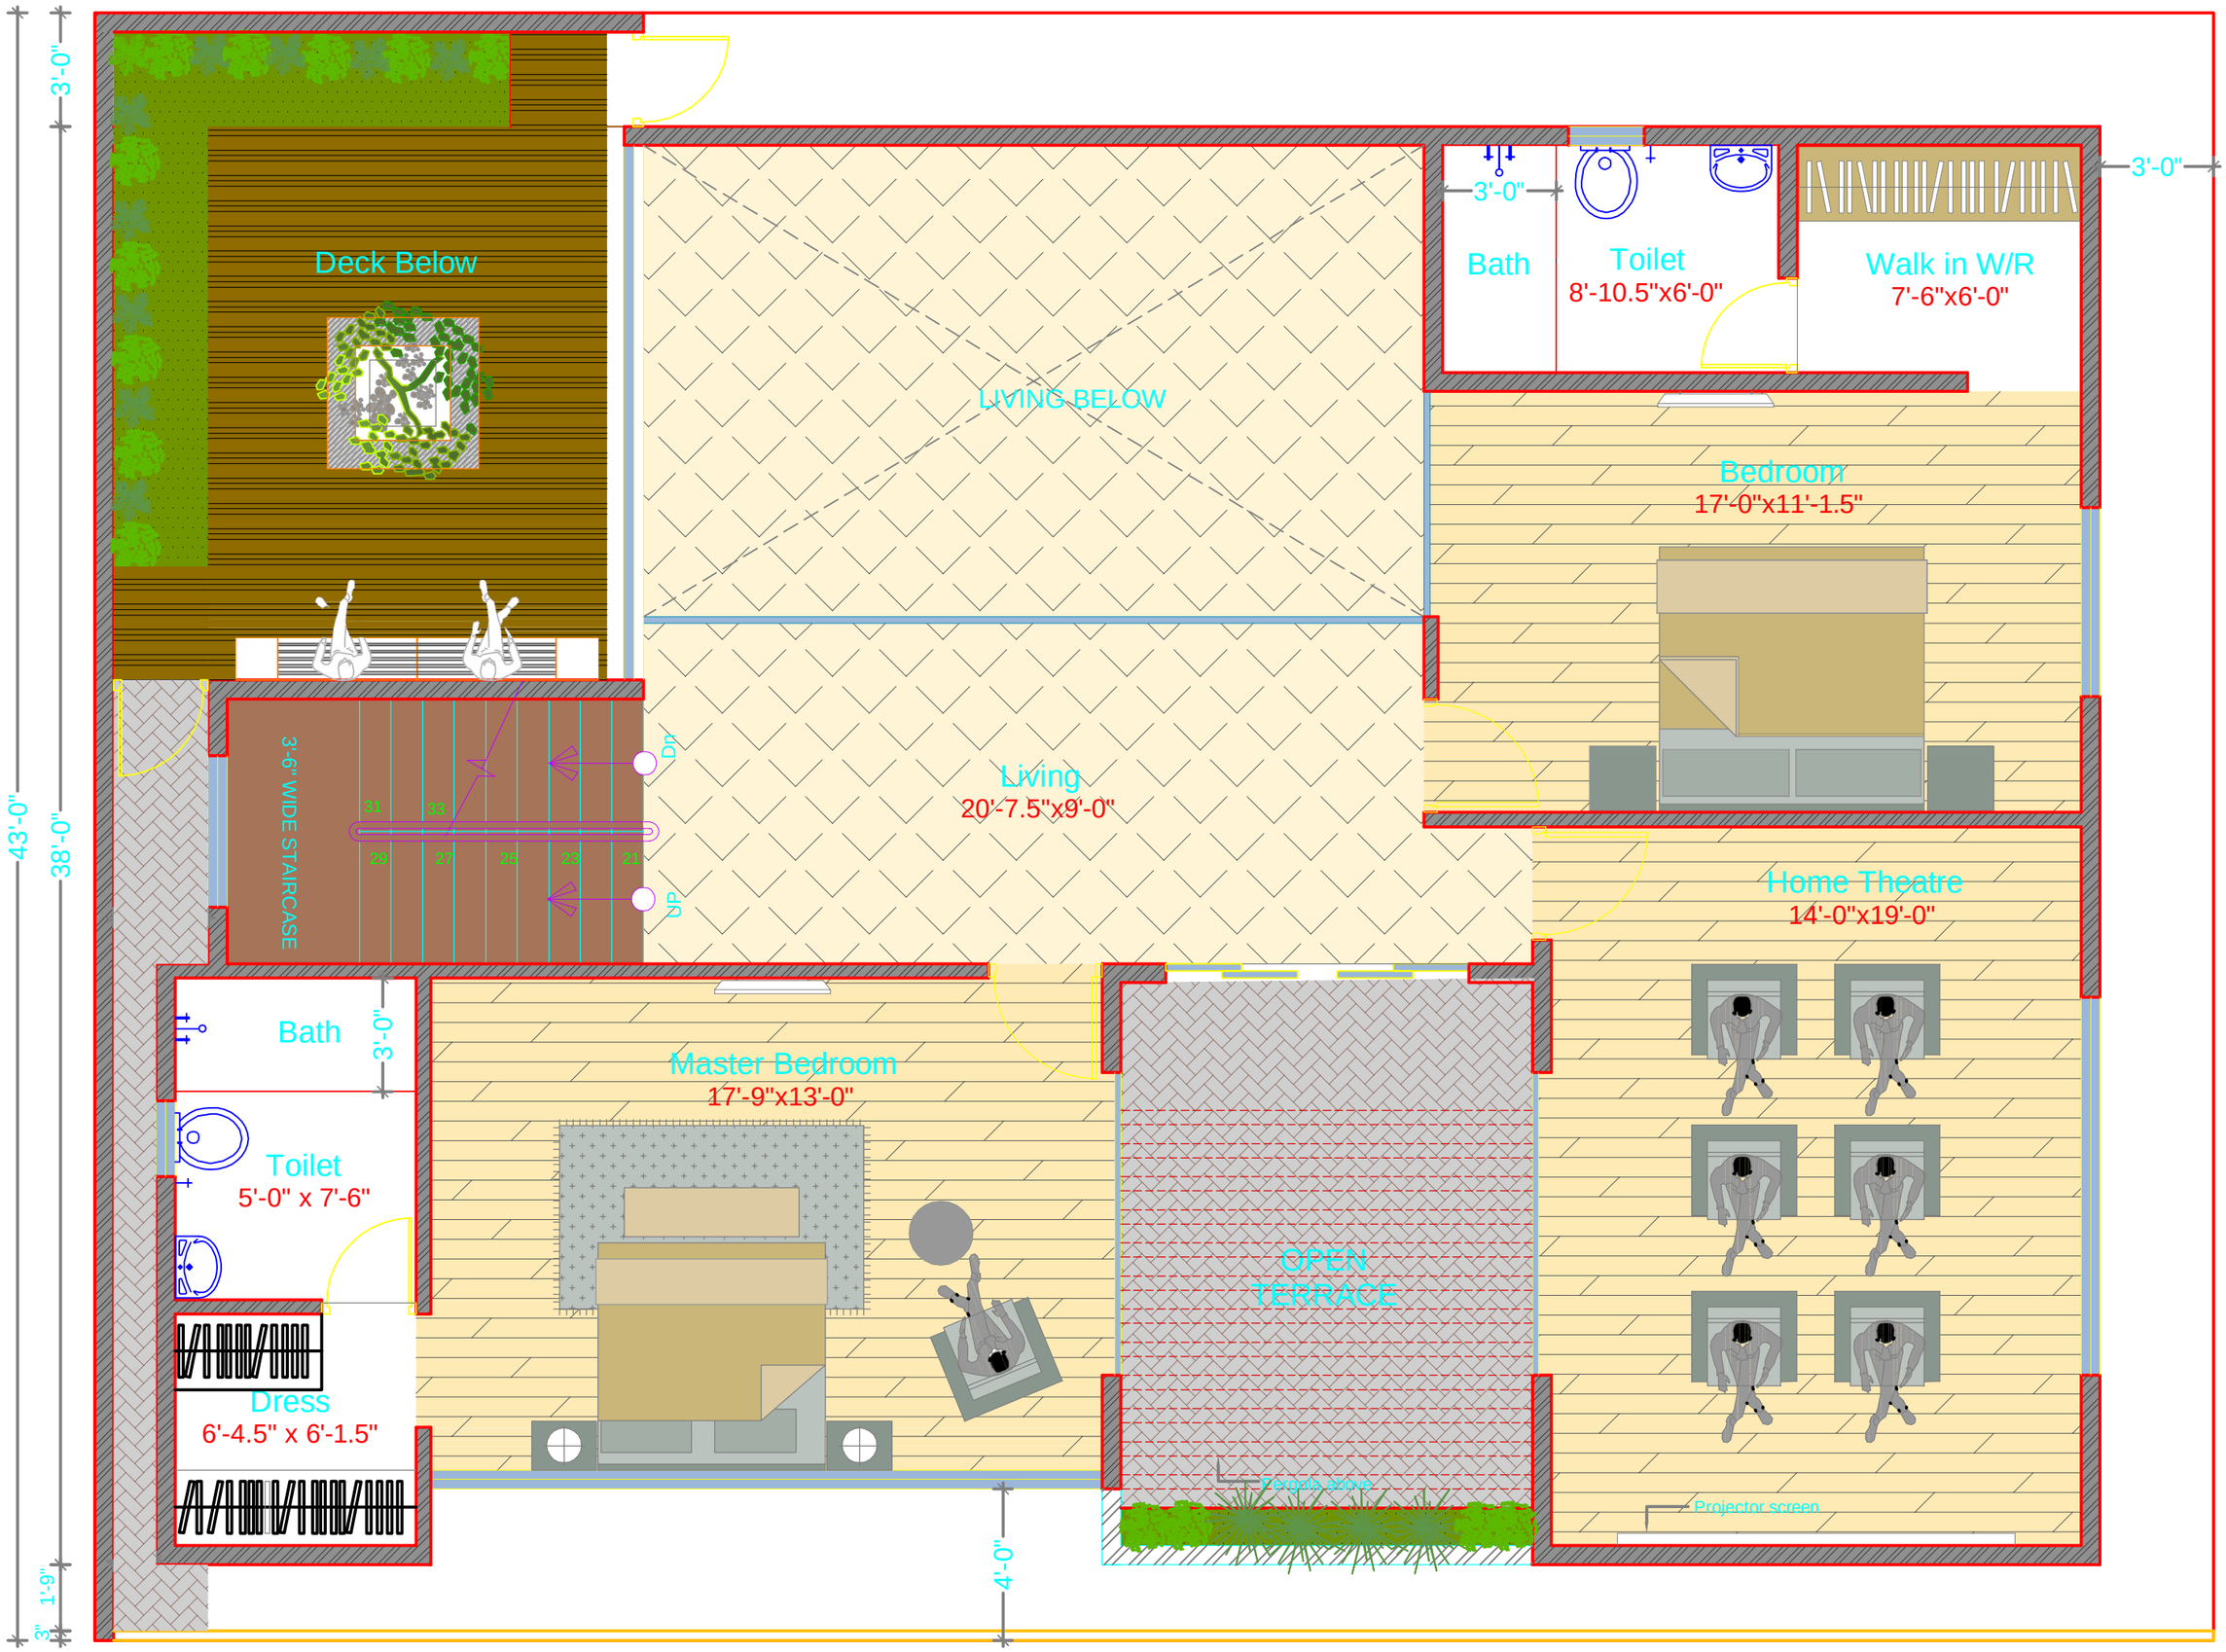
56'-0"
43'-0"
3'-0"
38'-0"
1'-9"
3"
Deck Below
LIVING BELOW
3'-0"
Bath
Toilet
8'-10.5"x6'-0"
Walk in W/R
7'-6"x6'-0"
3'-0"
Bedroom
17'-0"x11'-1.5"
3'-6" WIDE STAIRCASE
Dn
Up
Living
20'-7.5"x9'-0"
Home Theatre
14'-0"x19'-0"
Bath
3'-0"
Toilet
5'-0" x 7'-6"
Dress
6'-4.5" x 6'-1.5"
Master Bedroom
17'-9"x13'-0"
OPEN
TERRACE
Pergola above
Projector screen
4'-0"